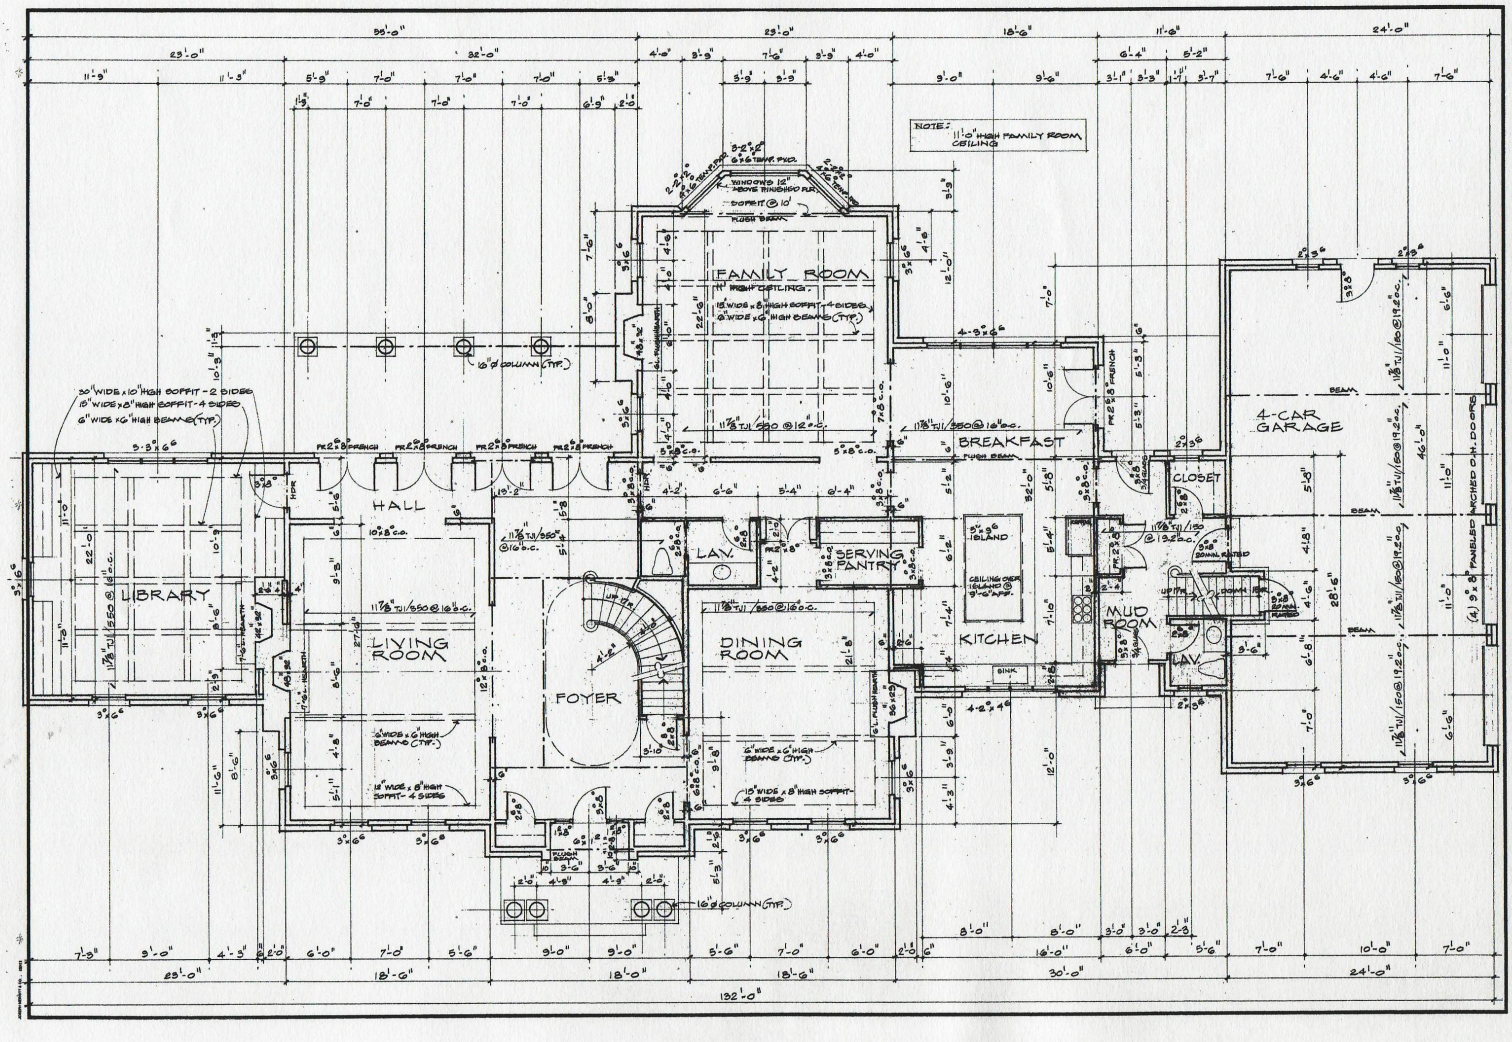

Robert V. Fish & Associates
765 Farmington Avenue
Farmington, CT 06032

Phone: 674-1016
FAX 674-1232

© 2007

2007-26

Drawn by:
Date: 11-20-2007

Revisions:

Scale 1/4"=1'-0"

FIRST FLOOR PLAN

3