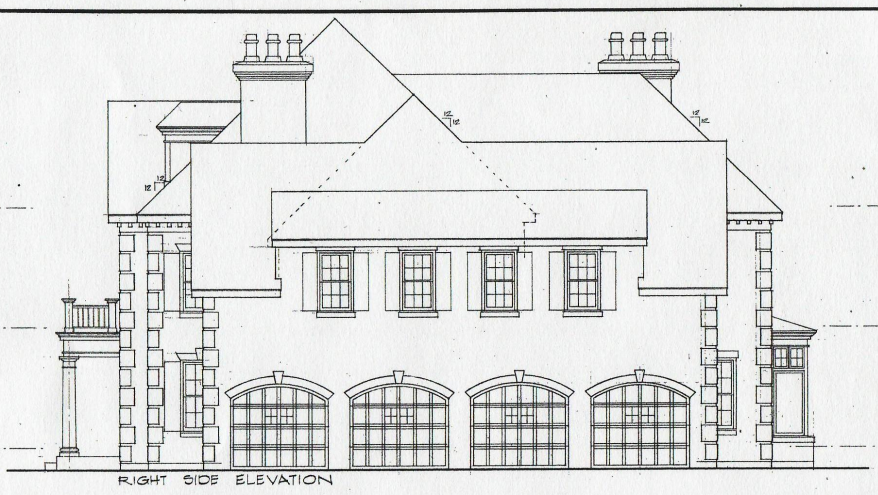

RIGHT SIDE ELEVATION

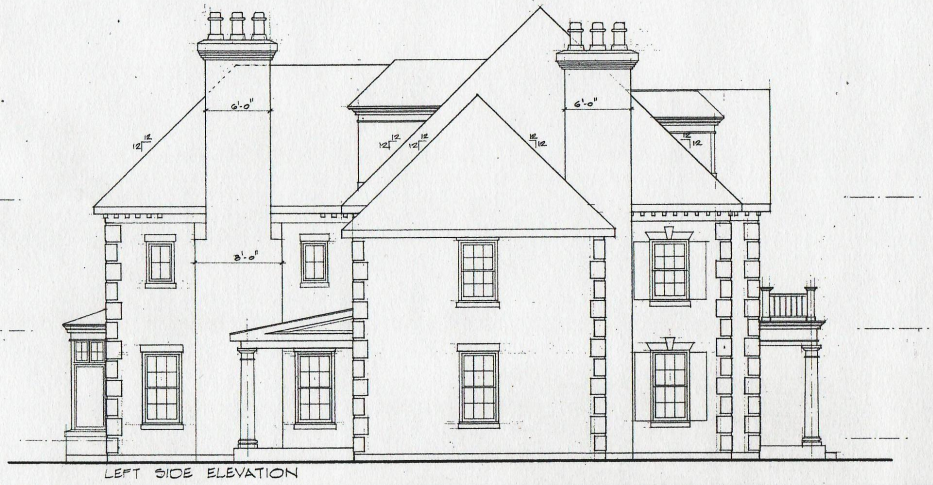

LEFT SIDE ELEVATION

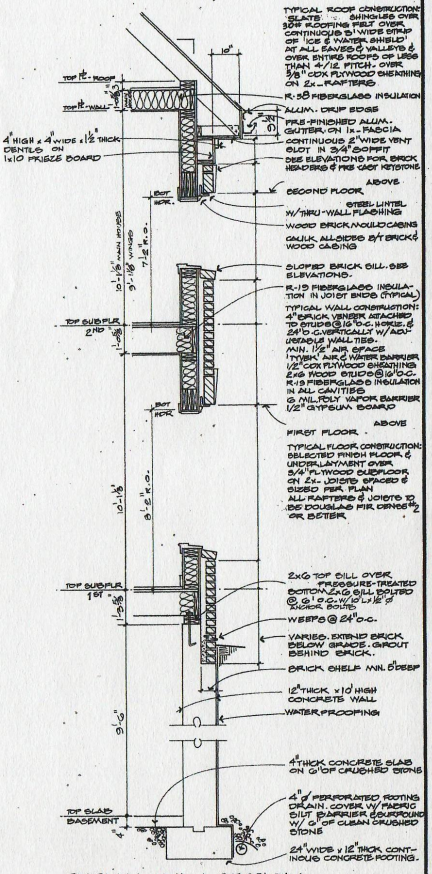

TYPICAL WALL SECTION
w/ BRICK VENEER
3/4" = 1'-0"

Drawn by:
Date: 11-20-2007

Revisions:

Phone: 674-1016
FAX 674-1232

Robert V. Fish & Associates
765 Farmington Avenue
Farmington, CT 06032

©2007

2007-25

Scale: 1/4"=1'-0"

LEFT, & RIGHT ELEVATION & WALL SECTION

2