QUAN.	SIZE	ROUGH OPENING	TYPE	NOTES
24	2'-8"X5'-6"		OH.	
1	2-2'-8"X4'-0"		CSH.	
2	2-2'-8"X5'-6"		OH.	
1	2'-8"X3'-0"		OH.	
2	2'-8"X4'-2"		OH.	
1	36" DIA FIXED ELLIPTICAL		FIXED	
1	2'-8"X4'-2"		OH.	TEMPERED GLASS PROXIMITY TO VANITY
1	2-2'-8"X4'-2"		OH.	TEMPERED GLASS AT TUB DECK
1	2'-8"X4'-2"		OH.	

OPTIONAL

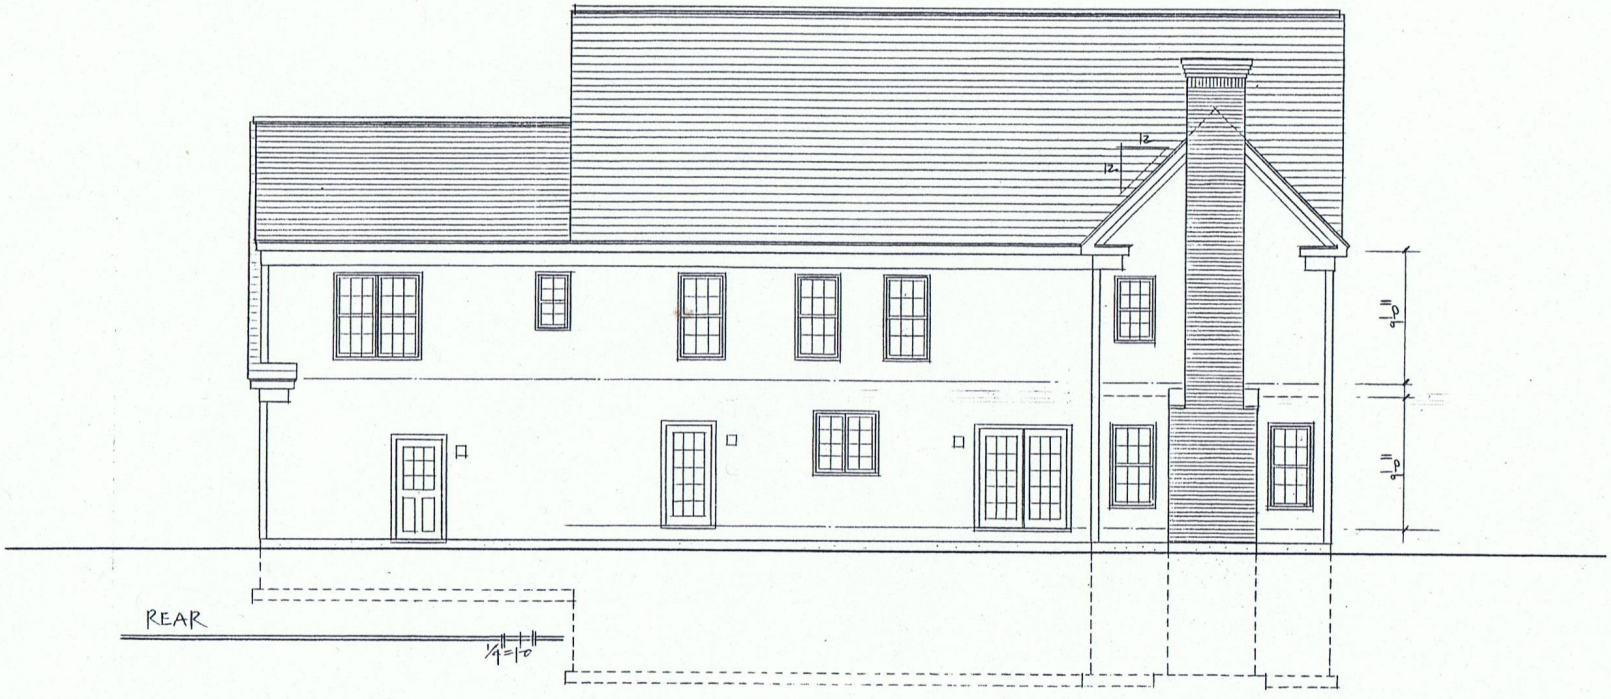

SCOTT N. LEE
Residential Design
Construction Drawings
Architectural Rendering
417 Dunham Avenue
Rock Hill, South Carolina 29730

DATE: 9.9.09
REVISED: 10.24.09

KILLOOFF RESIDENCE
LOT 40, BART DRIVE
CANTON, CONNECTICUT

SCOTT N. LEE
803-327-0223
FAX.
803-328-9294

SCALE: 1/4"=1'-0"

2
REAR ELEV./ WINDOWS