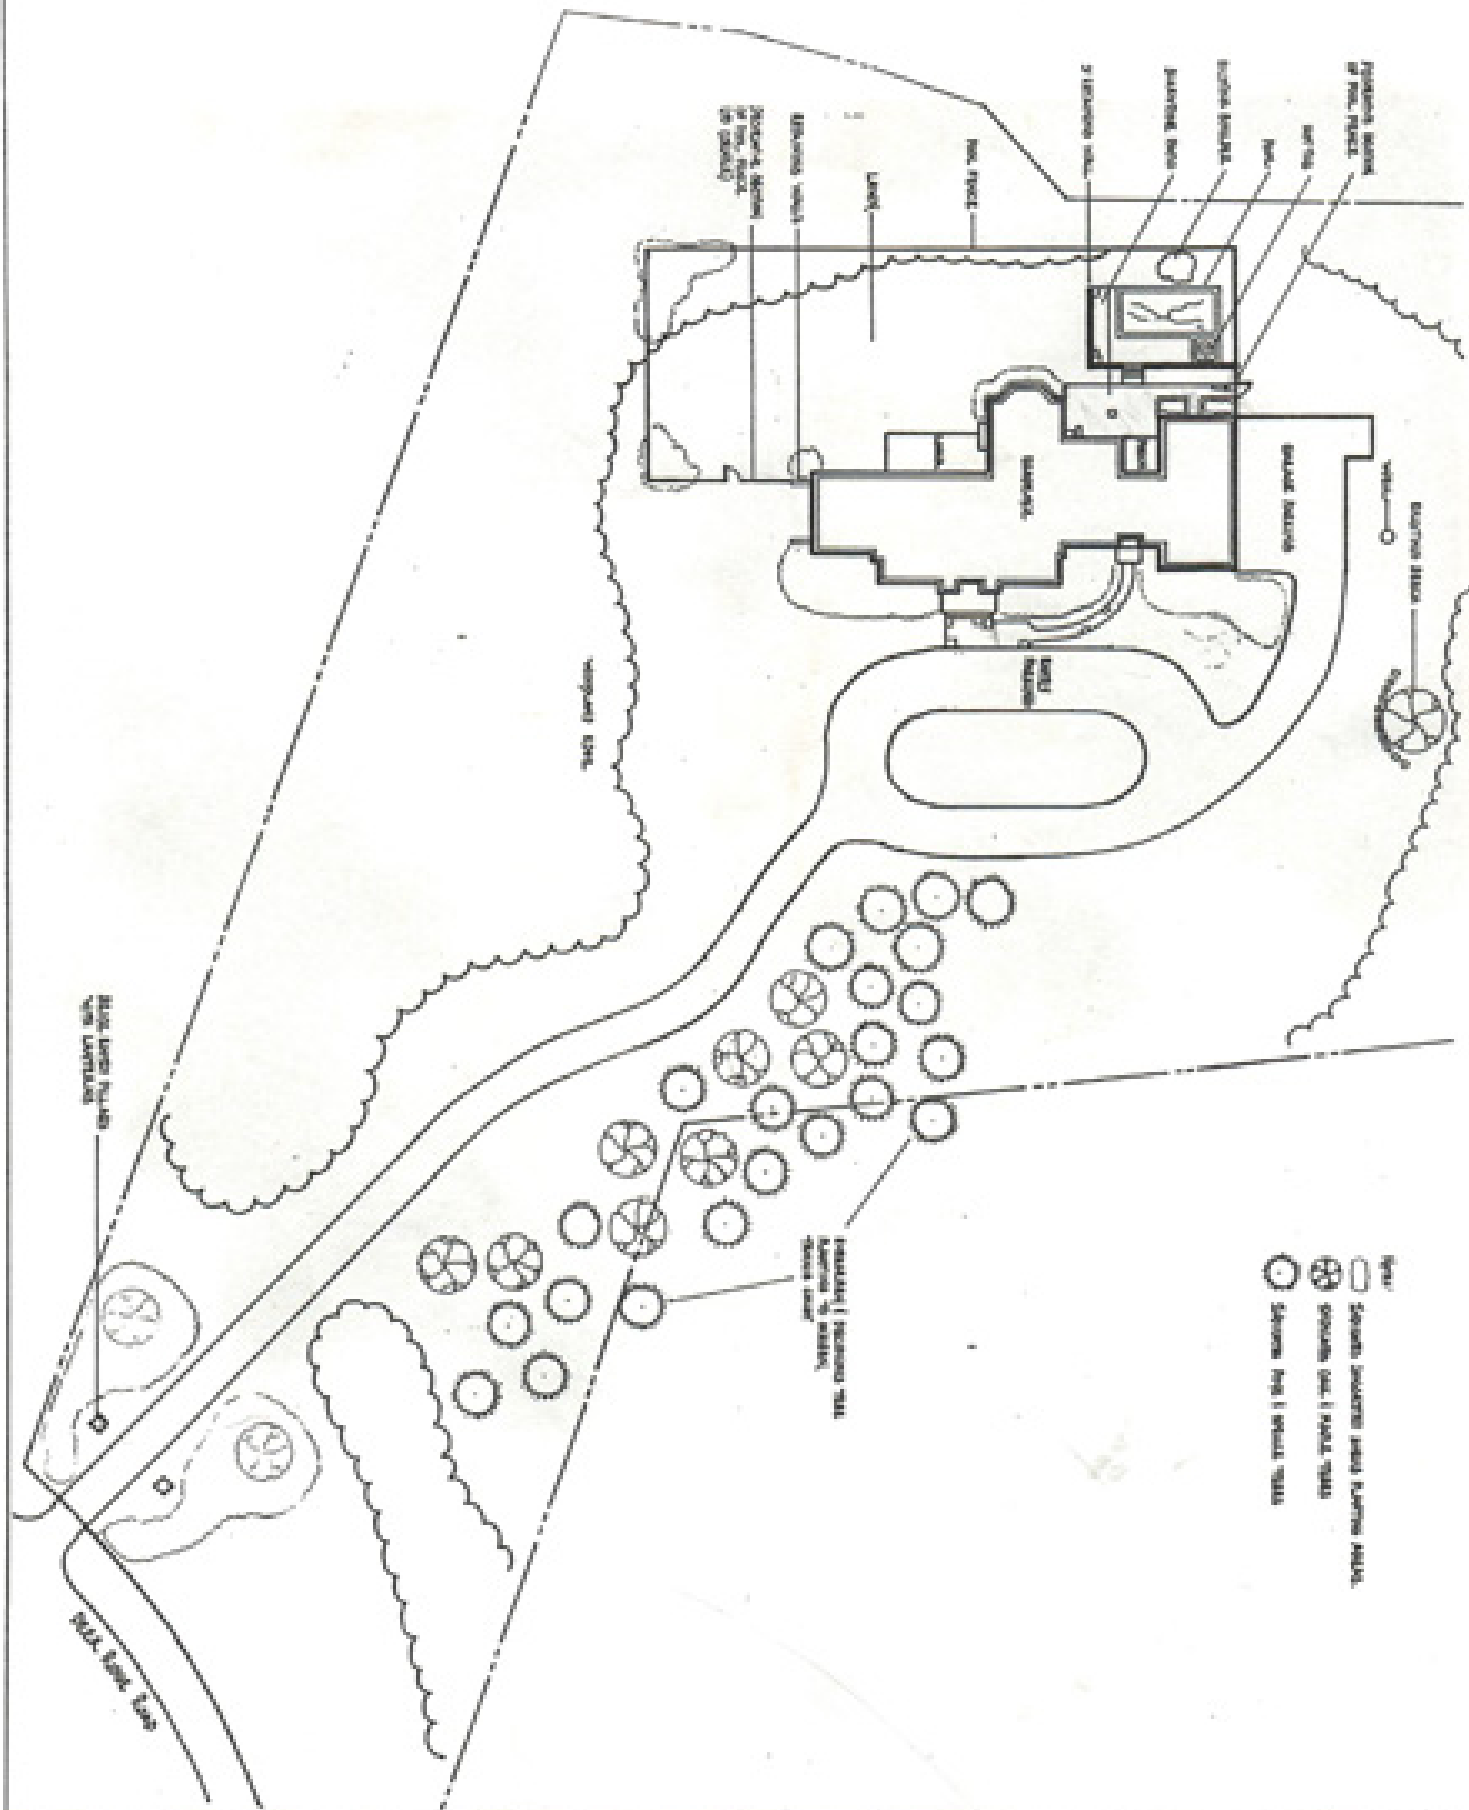

LANDSCAPE CONCEPT PLAN 6 DEER RIDGE ROAD - AVON, CT. DRAWN FOR: DAVID GORDON - AVON, CT.	SCALE: 1"=20' DATE: APRIL 23, 2008 DRAWN BY: AP	DELNICKIS DESIGN NORFOLK, CT.		