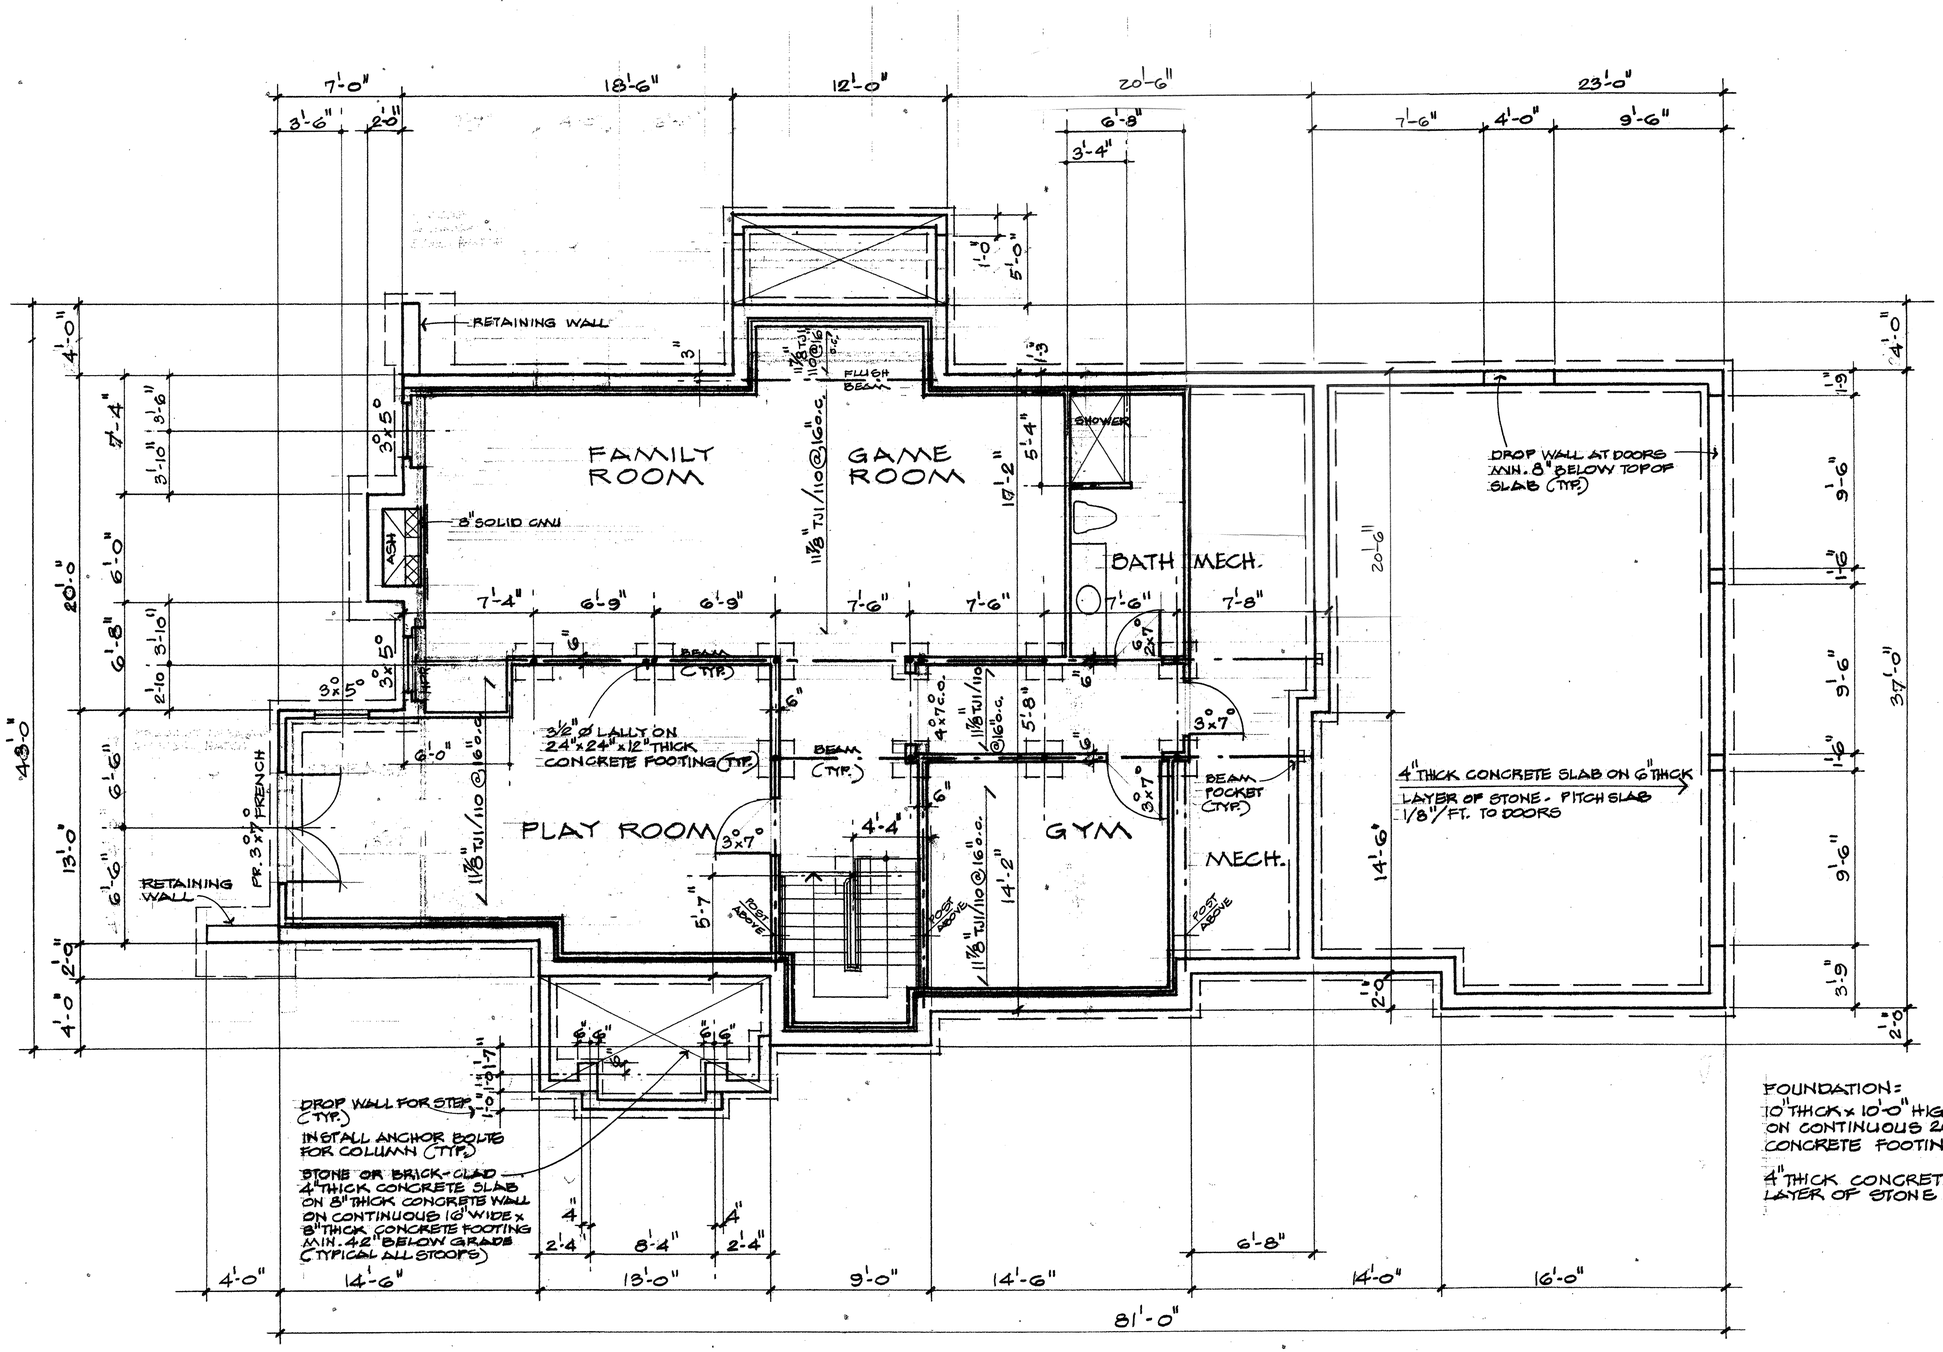

Drawn by:

Date: 6-5-2014

Revisions: V3 5-14

2014-2

©2014

Robert V. Fish + Associates
765 FARMINGTON AVENUE
FARMINGTON, CONNECTICUT 06032

Scale 1/4"=1'-0"

FOUNDATION PLAN

6