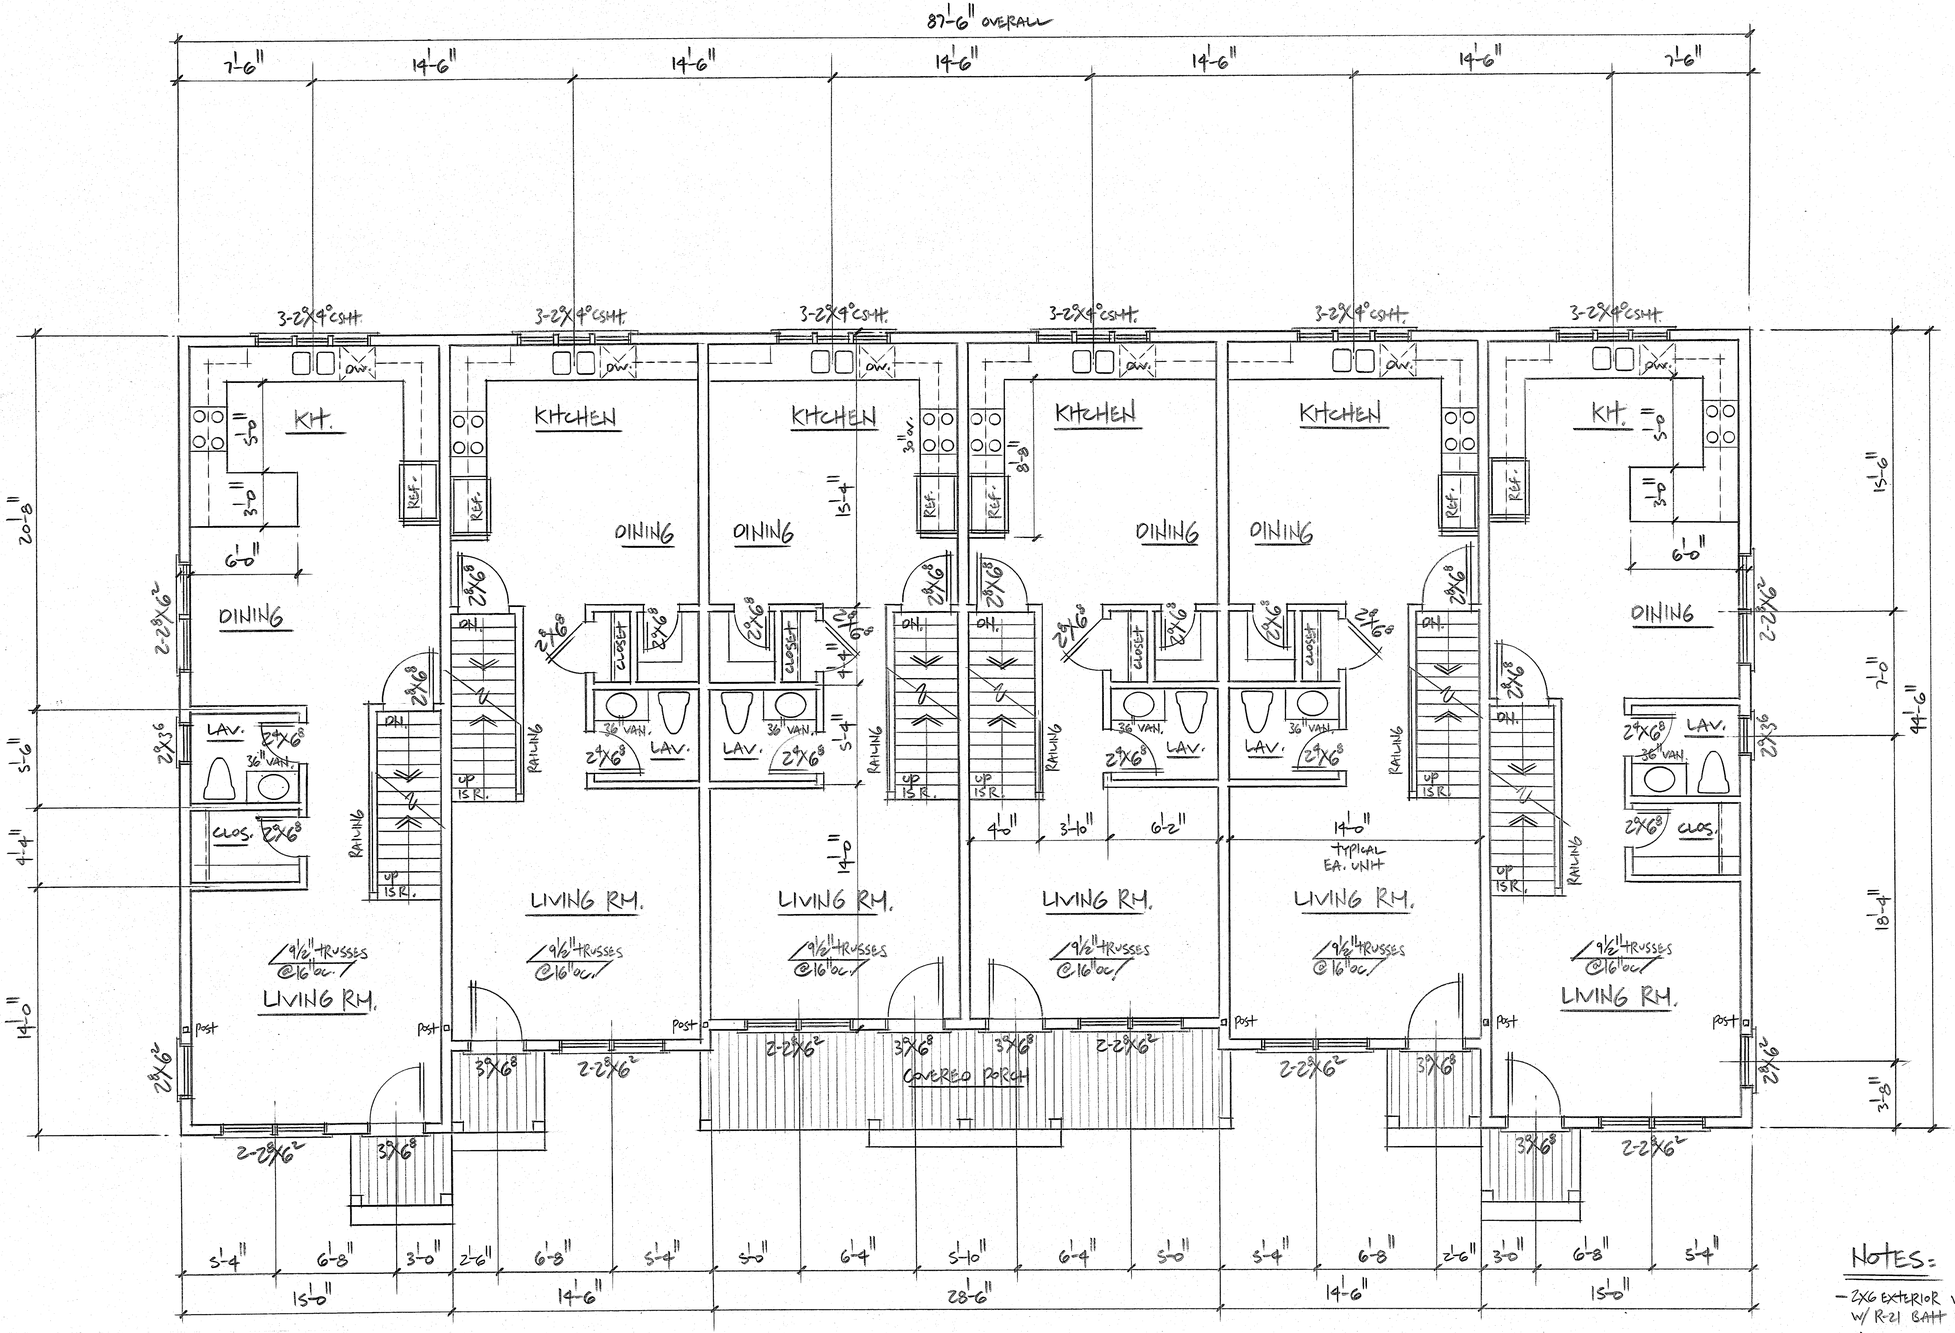

FIRST FLOOR PLAN

1/4"=1'-0"

NOTES:

- 2X6 EXTERIOR WALL FRAMING W/ R-21 BATT INSULATION
- 9'-0" HIGH WALLS, FIRST FLOOR
  8'-0" HIGH WALLS, SECOND FLOOR

7202 1st FIRST & SECOND

SCOTT N. LEE
-Residential Design
-Construction Drawings
-Architectural Rendering
427 Ebenezer Avenue
Rock Hill, South Carolina 29730

DATE= 3-21-12
REVISED= 4-24-12

SCOTT N. LEE
803-327-0223
FAX.
803-980-7227

SCALE: 1/4"=1'-0"

5
FIRST FLOOR PLAN