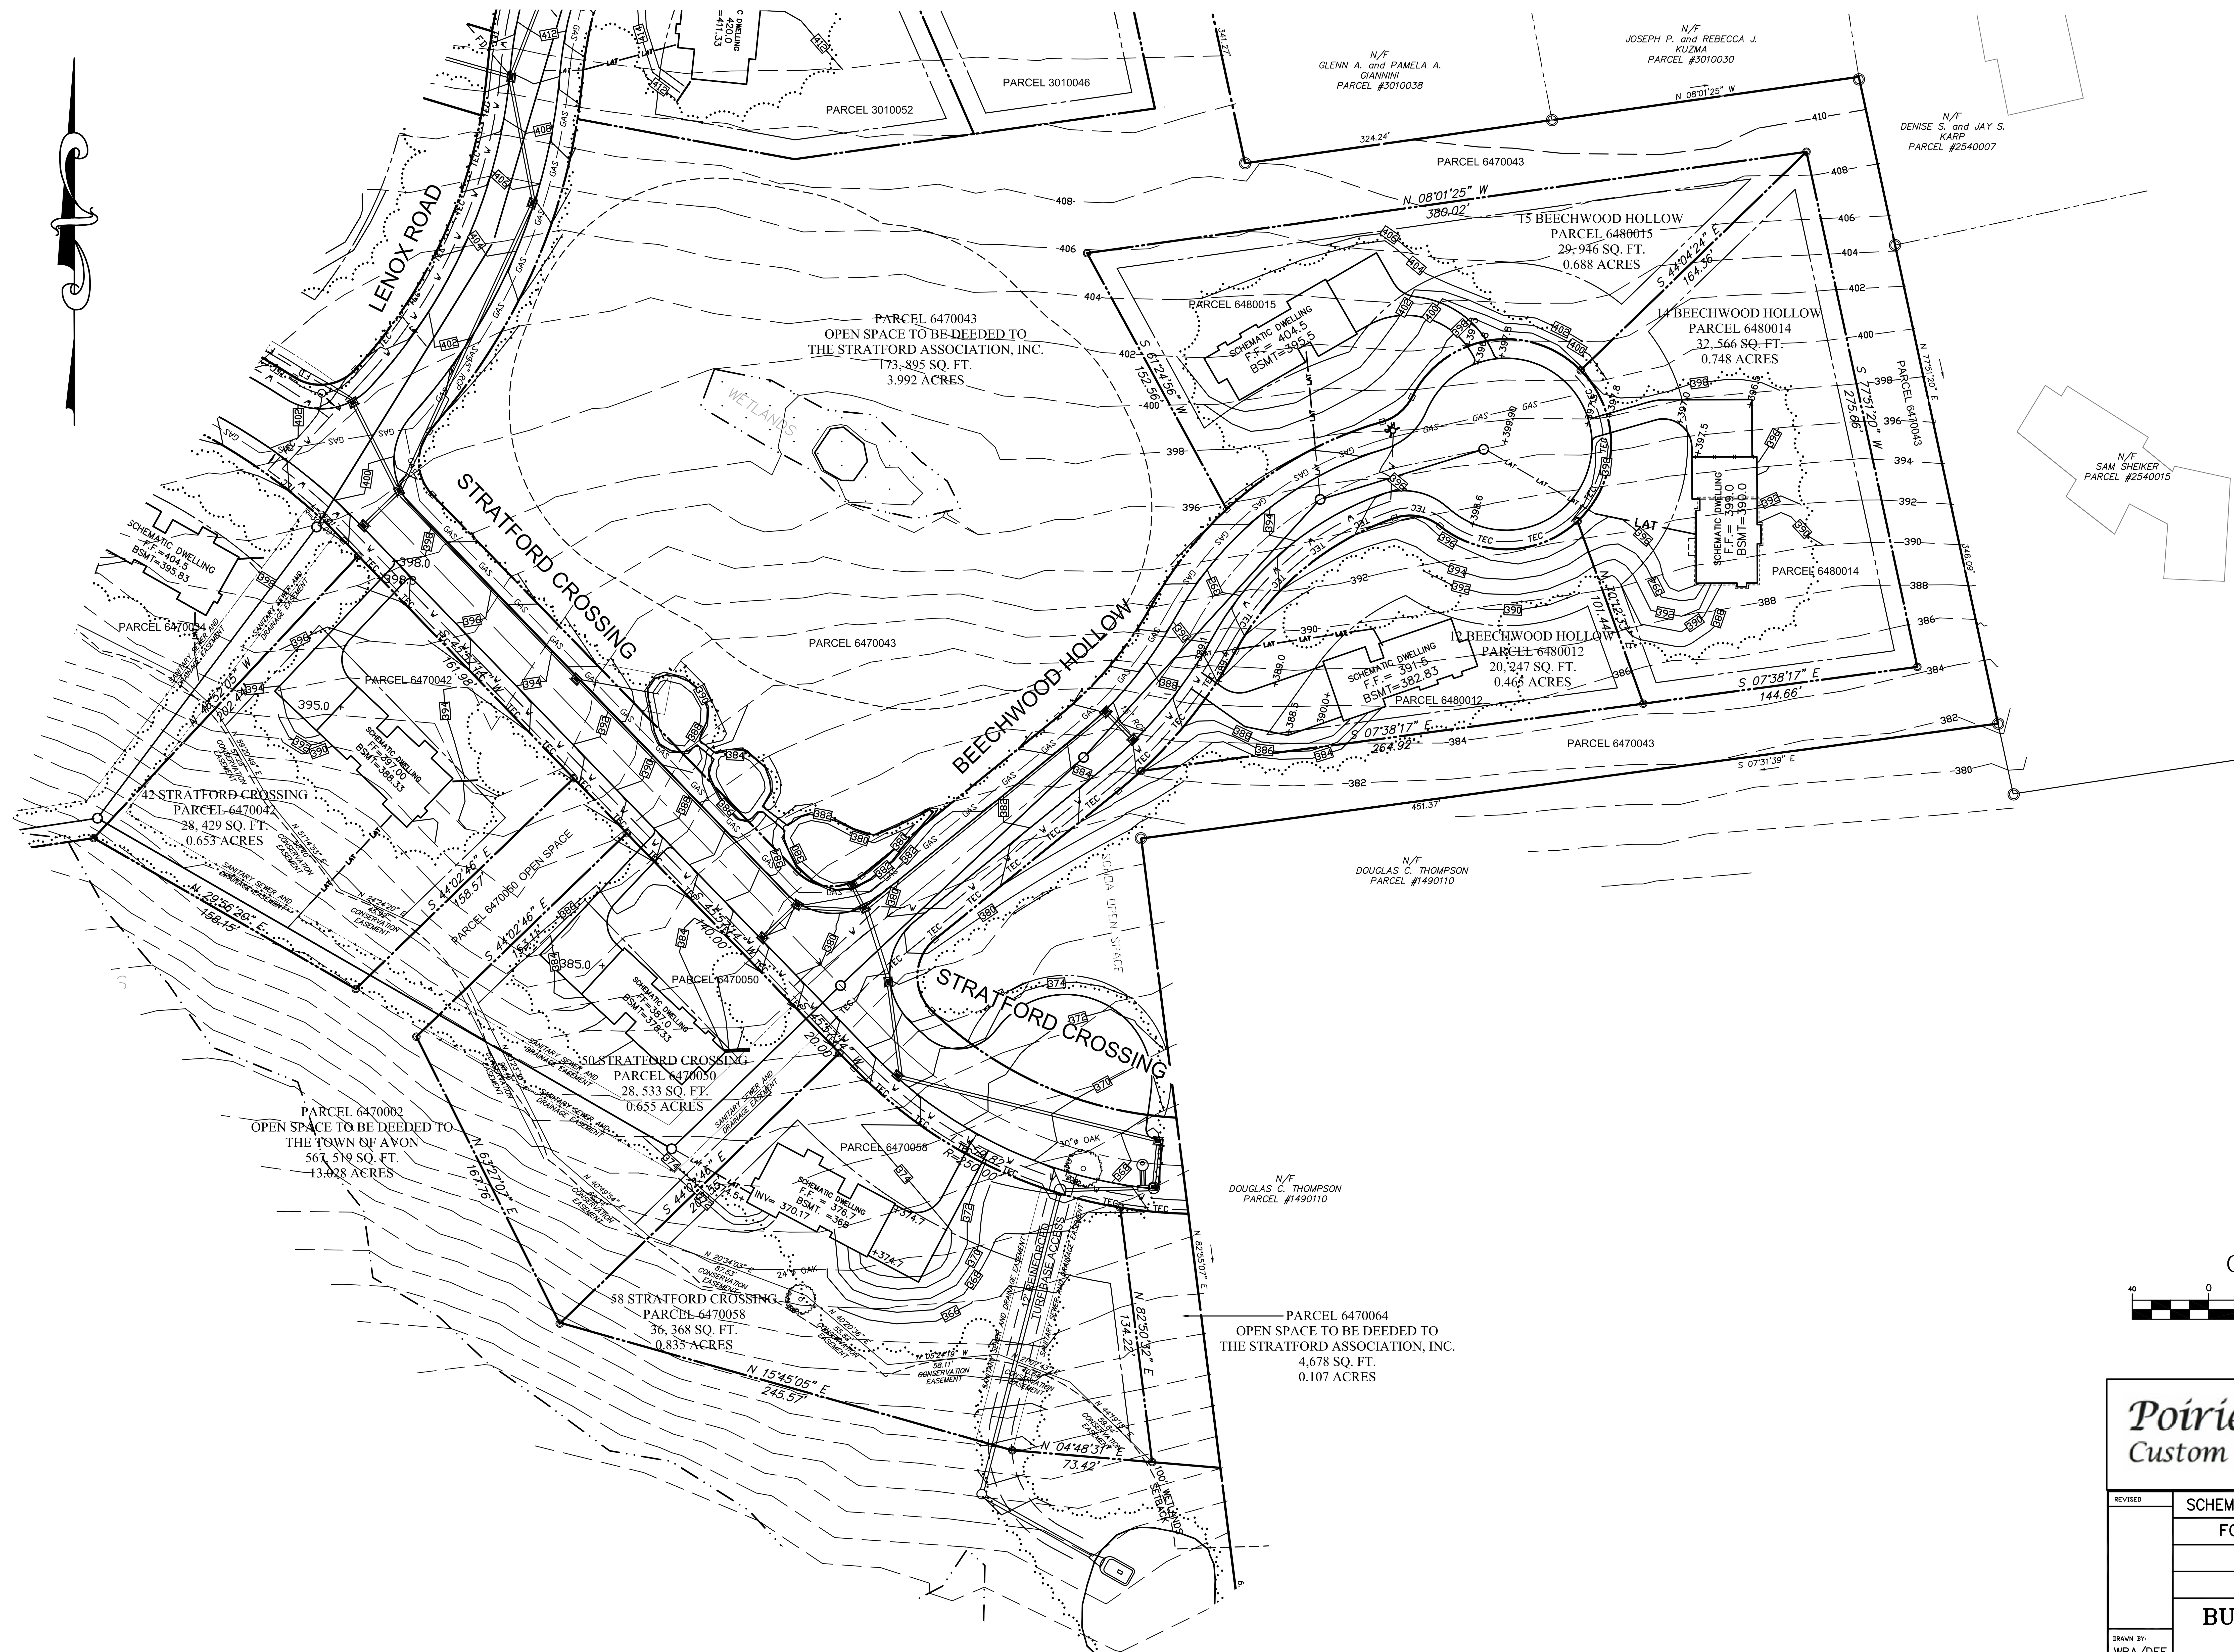

GRAPHIC SCALE

40 0 20 40 80 160

(IN FEET)
1 inch = 40 ft.

Poirier Homes LLC
Custom Homes and Designs

REVISED		SCALE
	SCHEMATIC SITE DEVELOPMENT PLAN	1"=40'
	FOR POIRIER HOMES, LLC	DATE
	STRATFORD CROSSING	7/17/14
	AVON, CONNECTICUT	COMM. NO. 9730-17
DRAWN BY: WBA/DEE	BUCK & BUCK, LLC ENGINEERS HARTFORD, CONNECTICUT	DRAWING NO.
CHECKED BY: D E E	THIS DRAWING IS NOT TO BE USED FOR CONSTRUCTION EXCEPT UNDER THE SUPERVISION OF THE ENGINEER	SD2